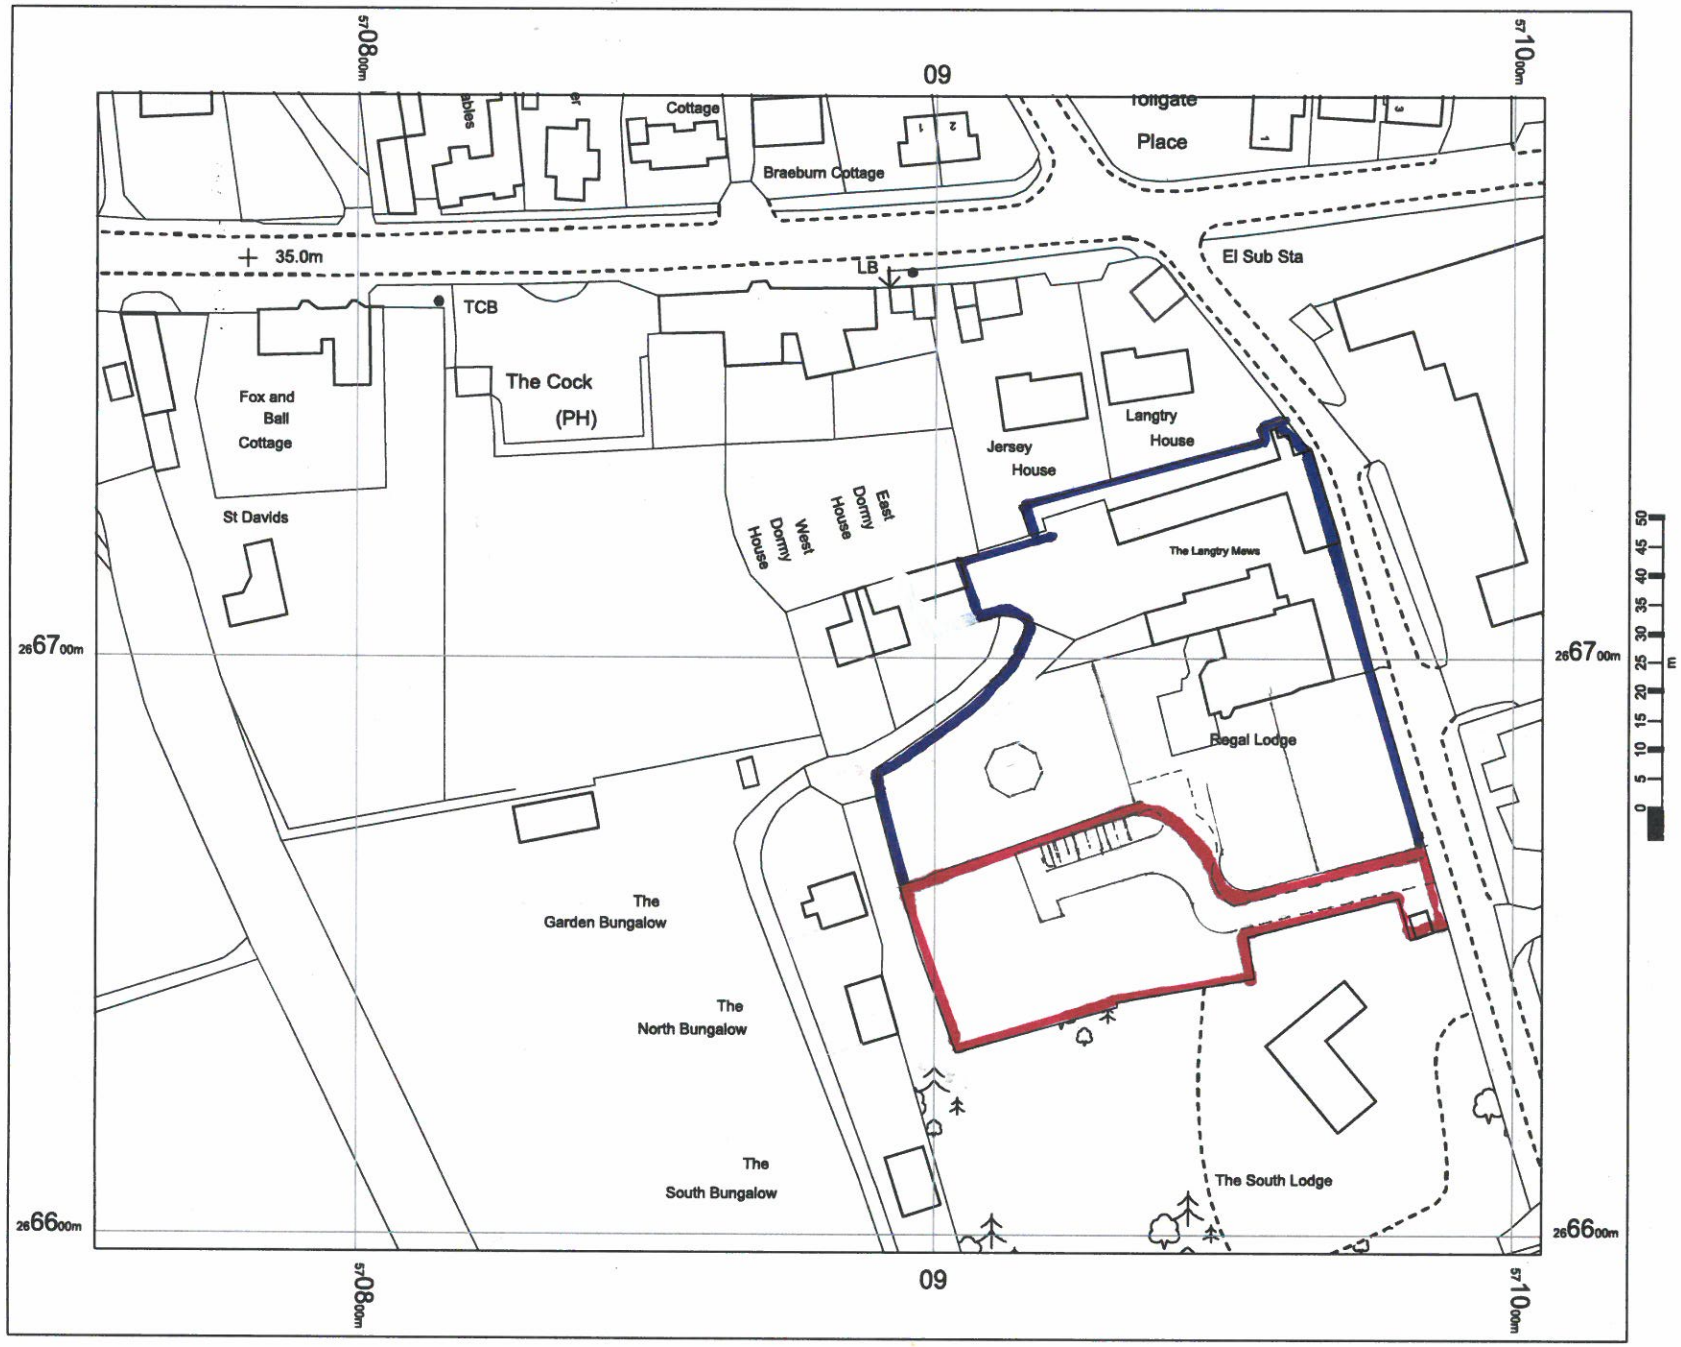

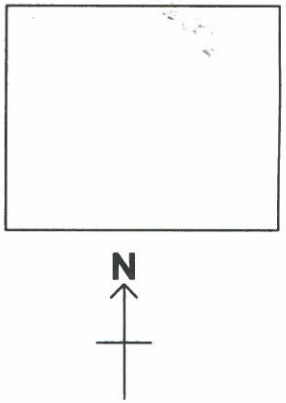

OS MasterMap 1250/2500/10000 scale
19 January 2016, ID: BW1-00494455
www.blackwellmapping.co.uk

1:1250 scale print at A4, Centre: 570880 E, 266697 N

©Crown Copyright Ordnance Survey. Licence no. 100041040

Mapping sourced from Ordnance Survey

BLACKWELL'S
www.blackwellmapping.co.uk

TEL: 01223 463 214
maps.cambridge@blackwell.co.uk