©Crown Copyright and database rights 2017 OS 100019980

Site Plan Scale 1:200

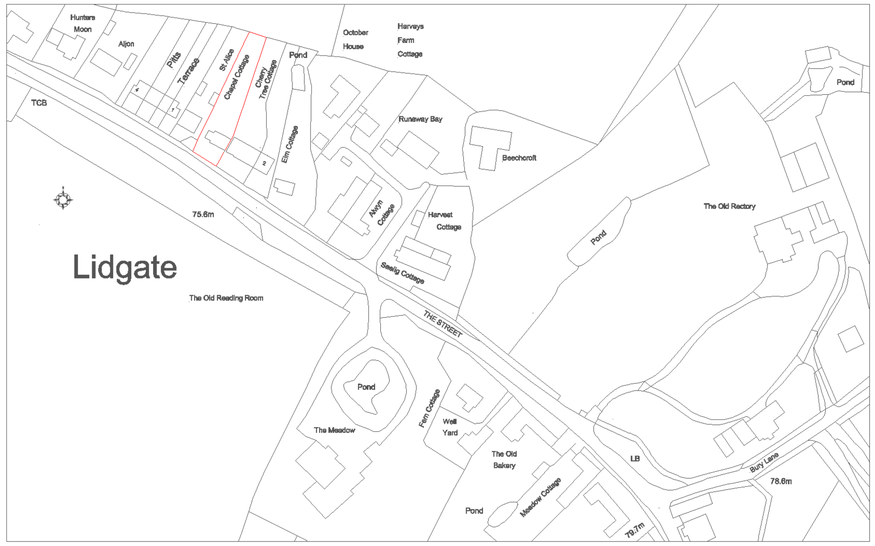

©Crown Copyright and database rights 2017 OS 100019980

Site Location Plan Scale 1:1250

Michael Sale M.R.I.C.S. F.C.I.O.B.
Architectural Surveyors
16 Dane Close, Kedington,
Haverhill, Suffolk. CB9 7NX
Telephone: 01440 702106
Fax: 08707 065471
email: info@michaelsale.co.uk
website: www.michaelsale.co.uk

Proposed one and a half storey rear extension to

Chapel Cottage
The Street.
Lidgate.
CB8 9PP

For Mr & Mrs B. Diffey

Drawing No: 9119/17/5
Scale: 1:200 & 1:1250
Drawn By: Nicola Sale
Checked By: Michael Sale
Date: September 2017