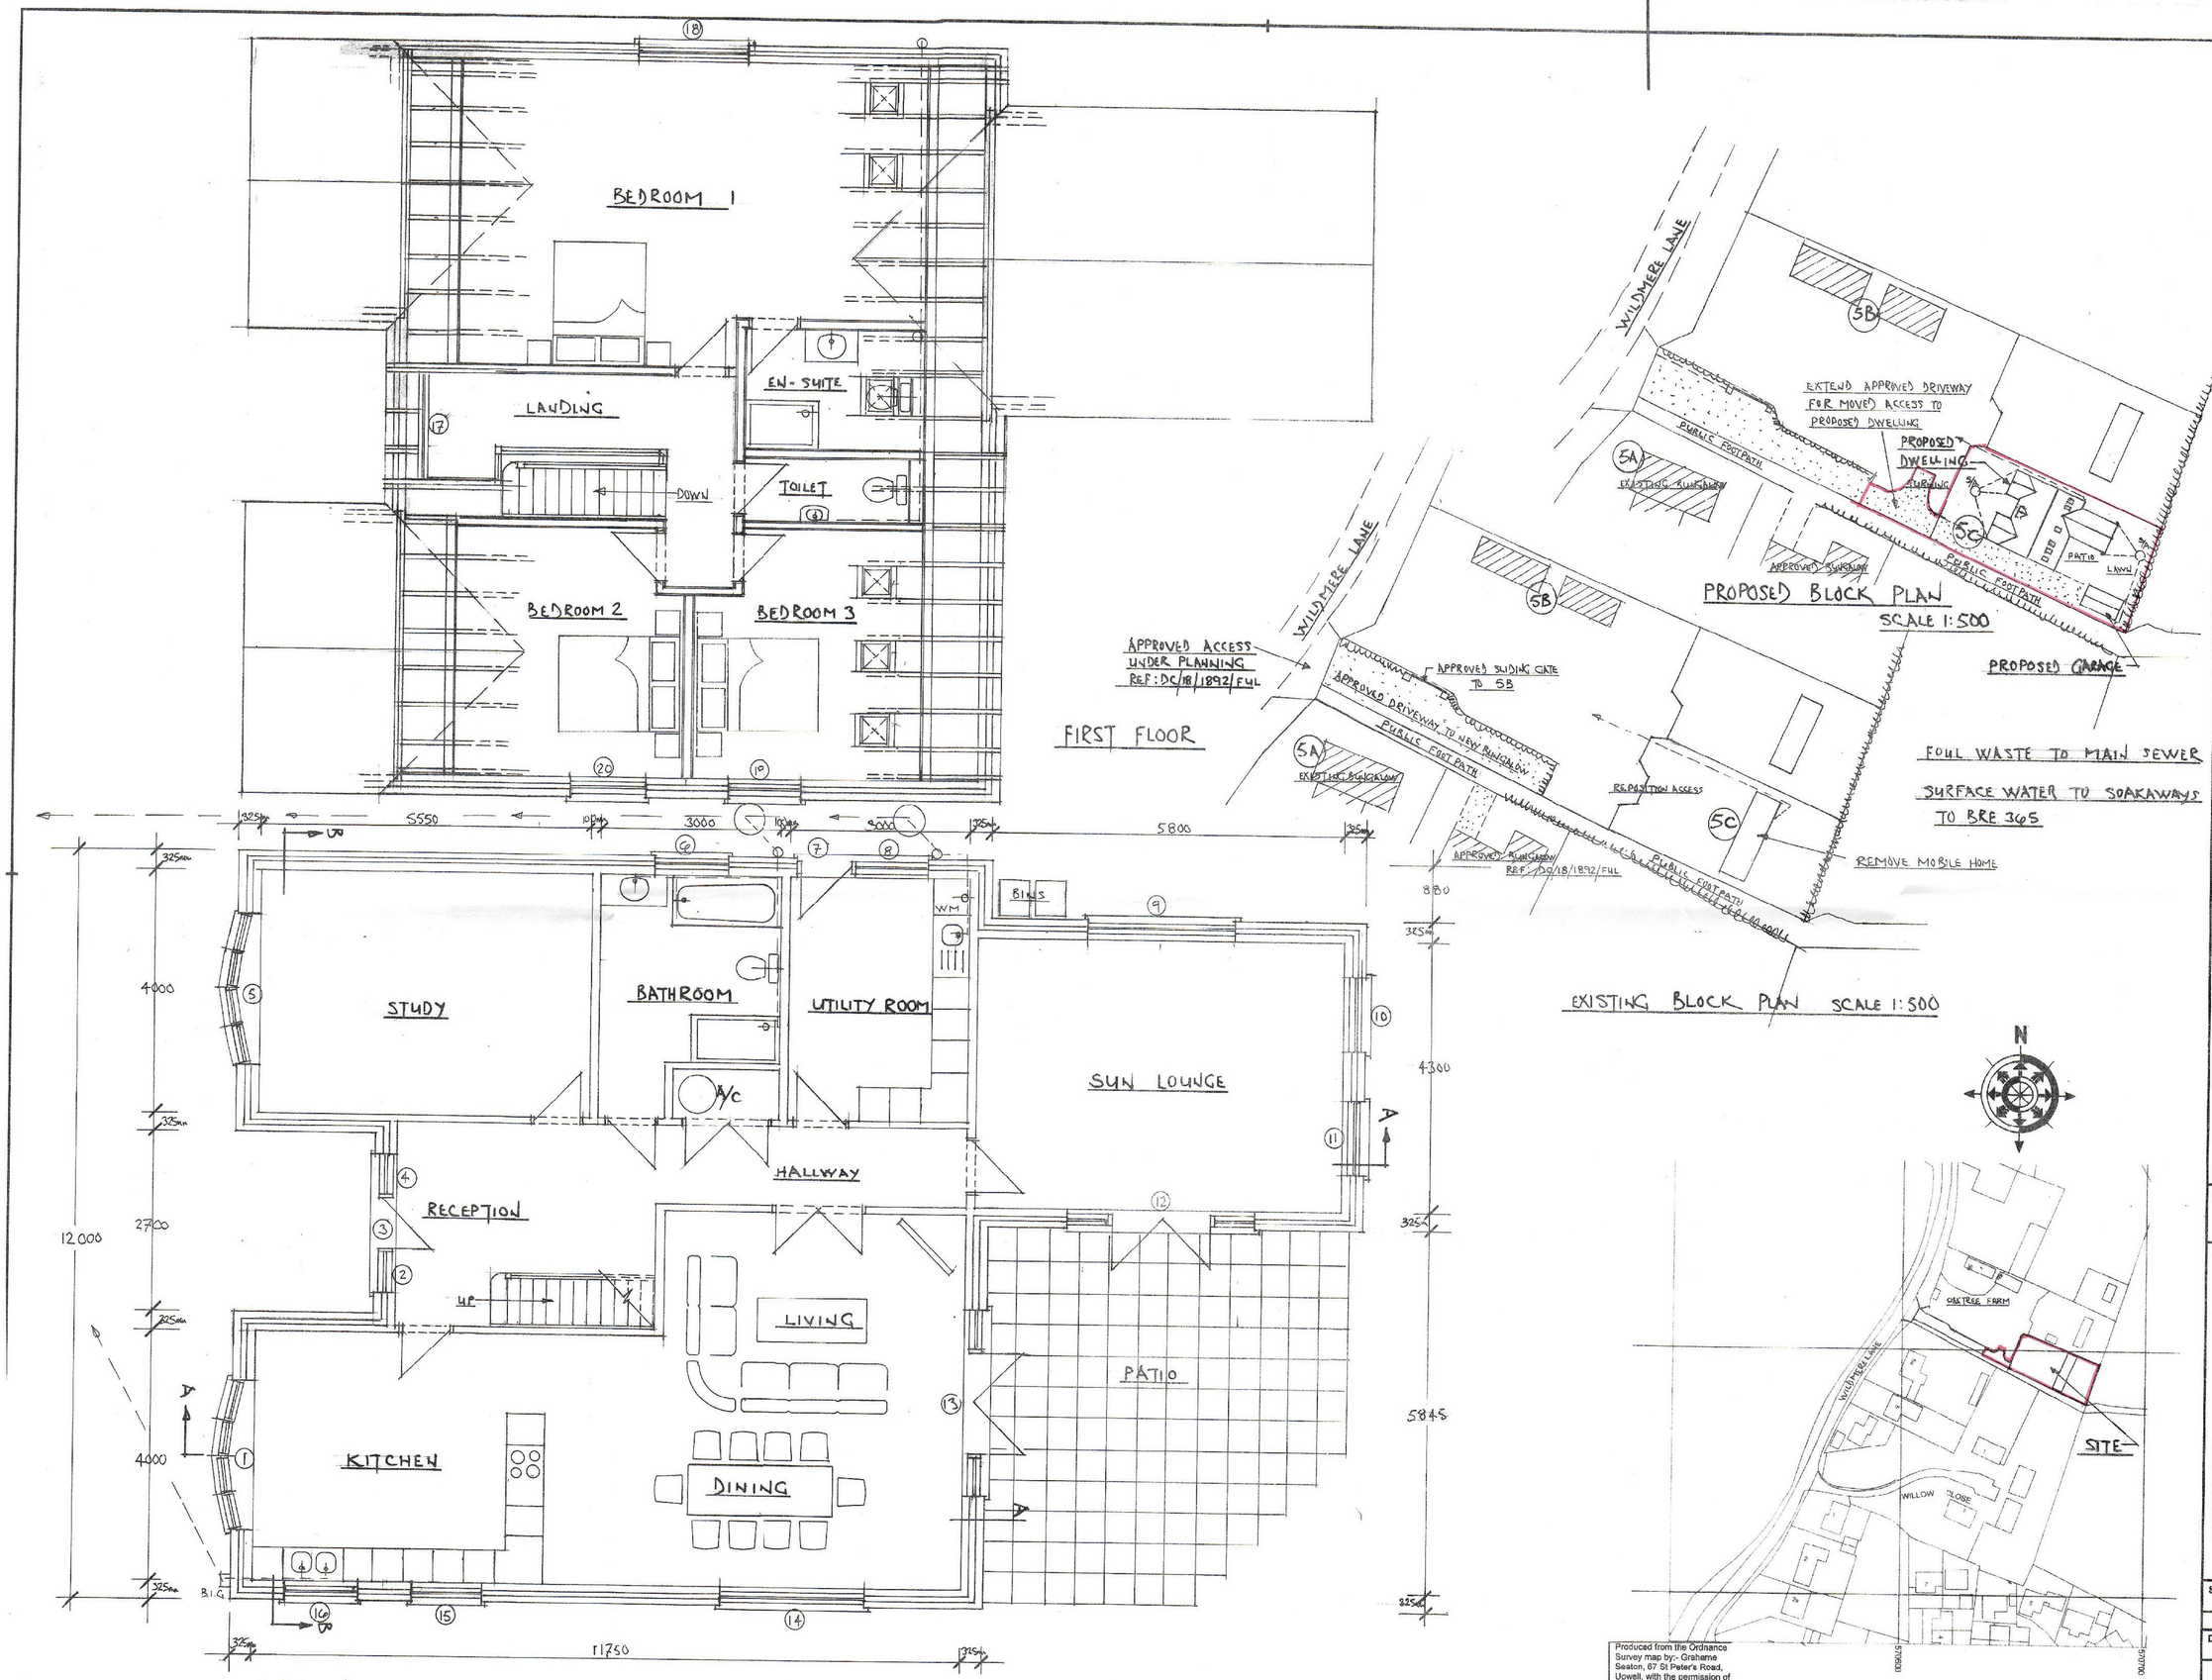

NOTES:
All dimensions must be checked on site and not scaled from this drawing.

OPENING SCHEDULE

No	Position	Width	Height
1	KITCHEN	2400	1350
2	RECEPTION	600	1350
3	"	1020	2100
4	"	600	1350
5	STUDY	2400	1350
6	BATHROOM	1200	1050
7	UTILITY ROOM	940	2100
8	" "	1200	1050
9	SUN LOUNGE	2400	1500
10	" "	1200	1500
11	" "	1200	1500
12	" "	3000	2100
13	DINING	3000	2100
15	KITCHEN	1200	1050
16	"	1200	1050
17	LANDING	1800	1200
18	BED 1	1800	1200
19	BED 3	1200	1200
20	BED 2	1200	1200
21	GARAGE	940	2100
22	"	1200	1200
23	"	2280	2200

Opening sizes shown are only nominal & could vary slightly on brick courses etc. All openings must be checked on site before ordering window & door frames.

	Date	Revisions
A		

©copyright

Grahame Seaton Design Limited
Design & Planning Consultant
New Build Domestic & Commercial

67 St. Peters Road, Upwell, Wisbech, Cambs PE14 9EJ
Telephone/Fax (01945) 772632 Mobile (07798) 833359
Email: gsa@grahameseaton.co.uk
Directors: G A Seaton M.B.Eng. ACIOB B J Seaton

RECEIVED
6 JUN 2019

Drawings to be read in conjunction with Building Control Specification

Client
MR & MRS YOUNG
5C OAKTREE FARM
WILDMERE LANE, HOLYWELL ROW

Job Title
REMOVE MOBILE HOME AND ERECT 3 BEDROOM DWELLING AND GARAGE AT 5C OAKTREE FARM.

Drawing Title
LOCATION & BLOCK PLAN AND FLOOR PLANS

Scale 1:1250 1:500 1:50

Date MAY 2019 Drawn by

Drg No. 19/5/2121/1 Rev.

PRODUCT OF THE LINO RANGE-ARCHITECT CAT. No 7311

594 x 841mm A1