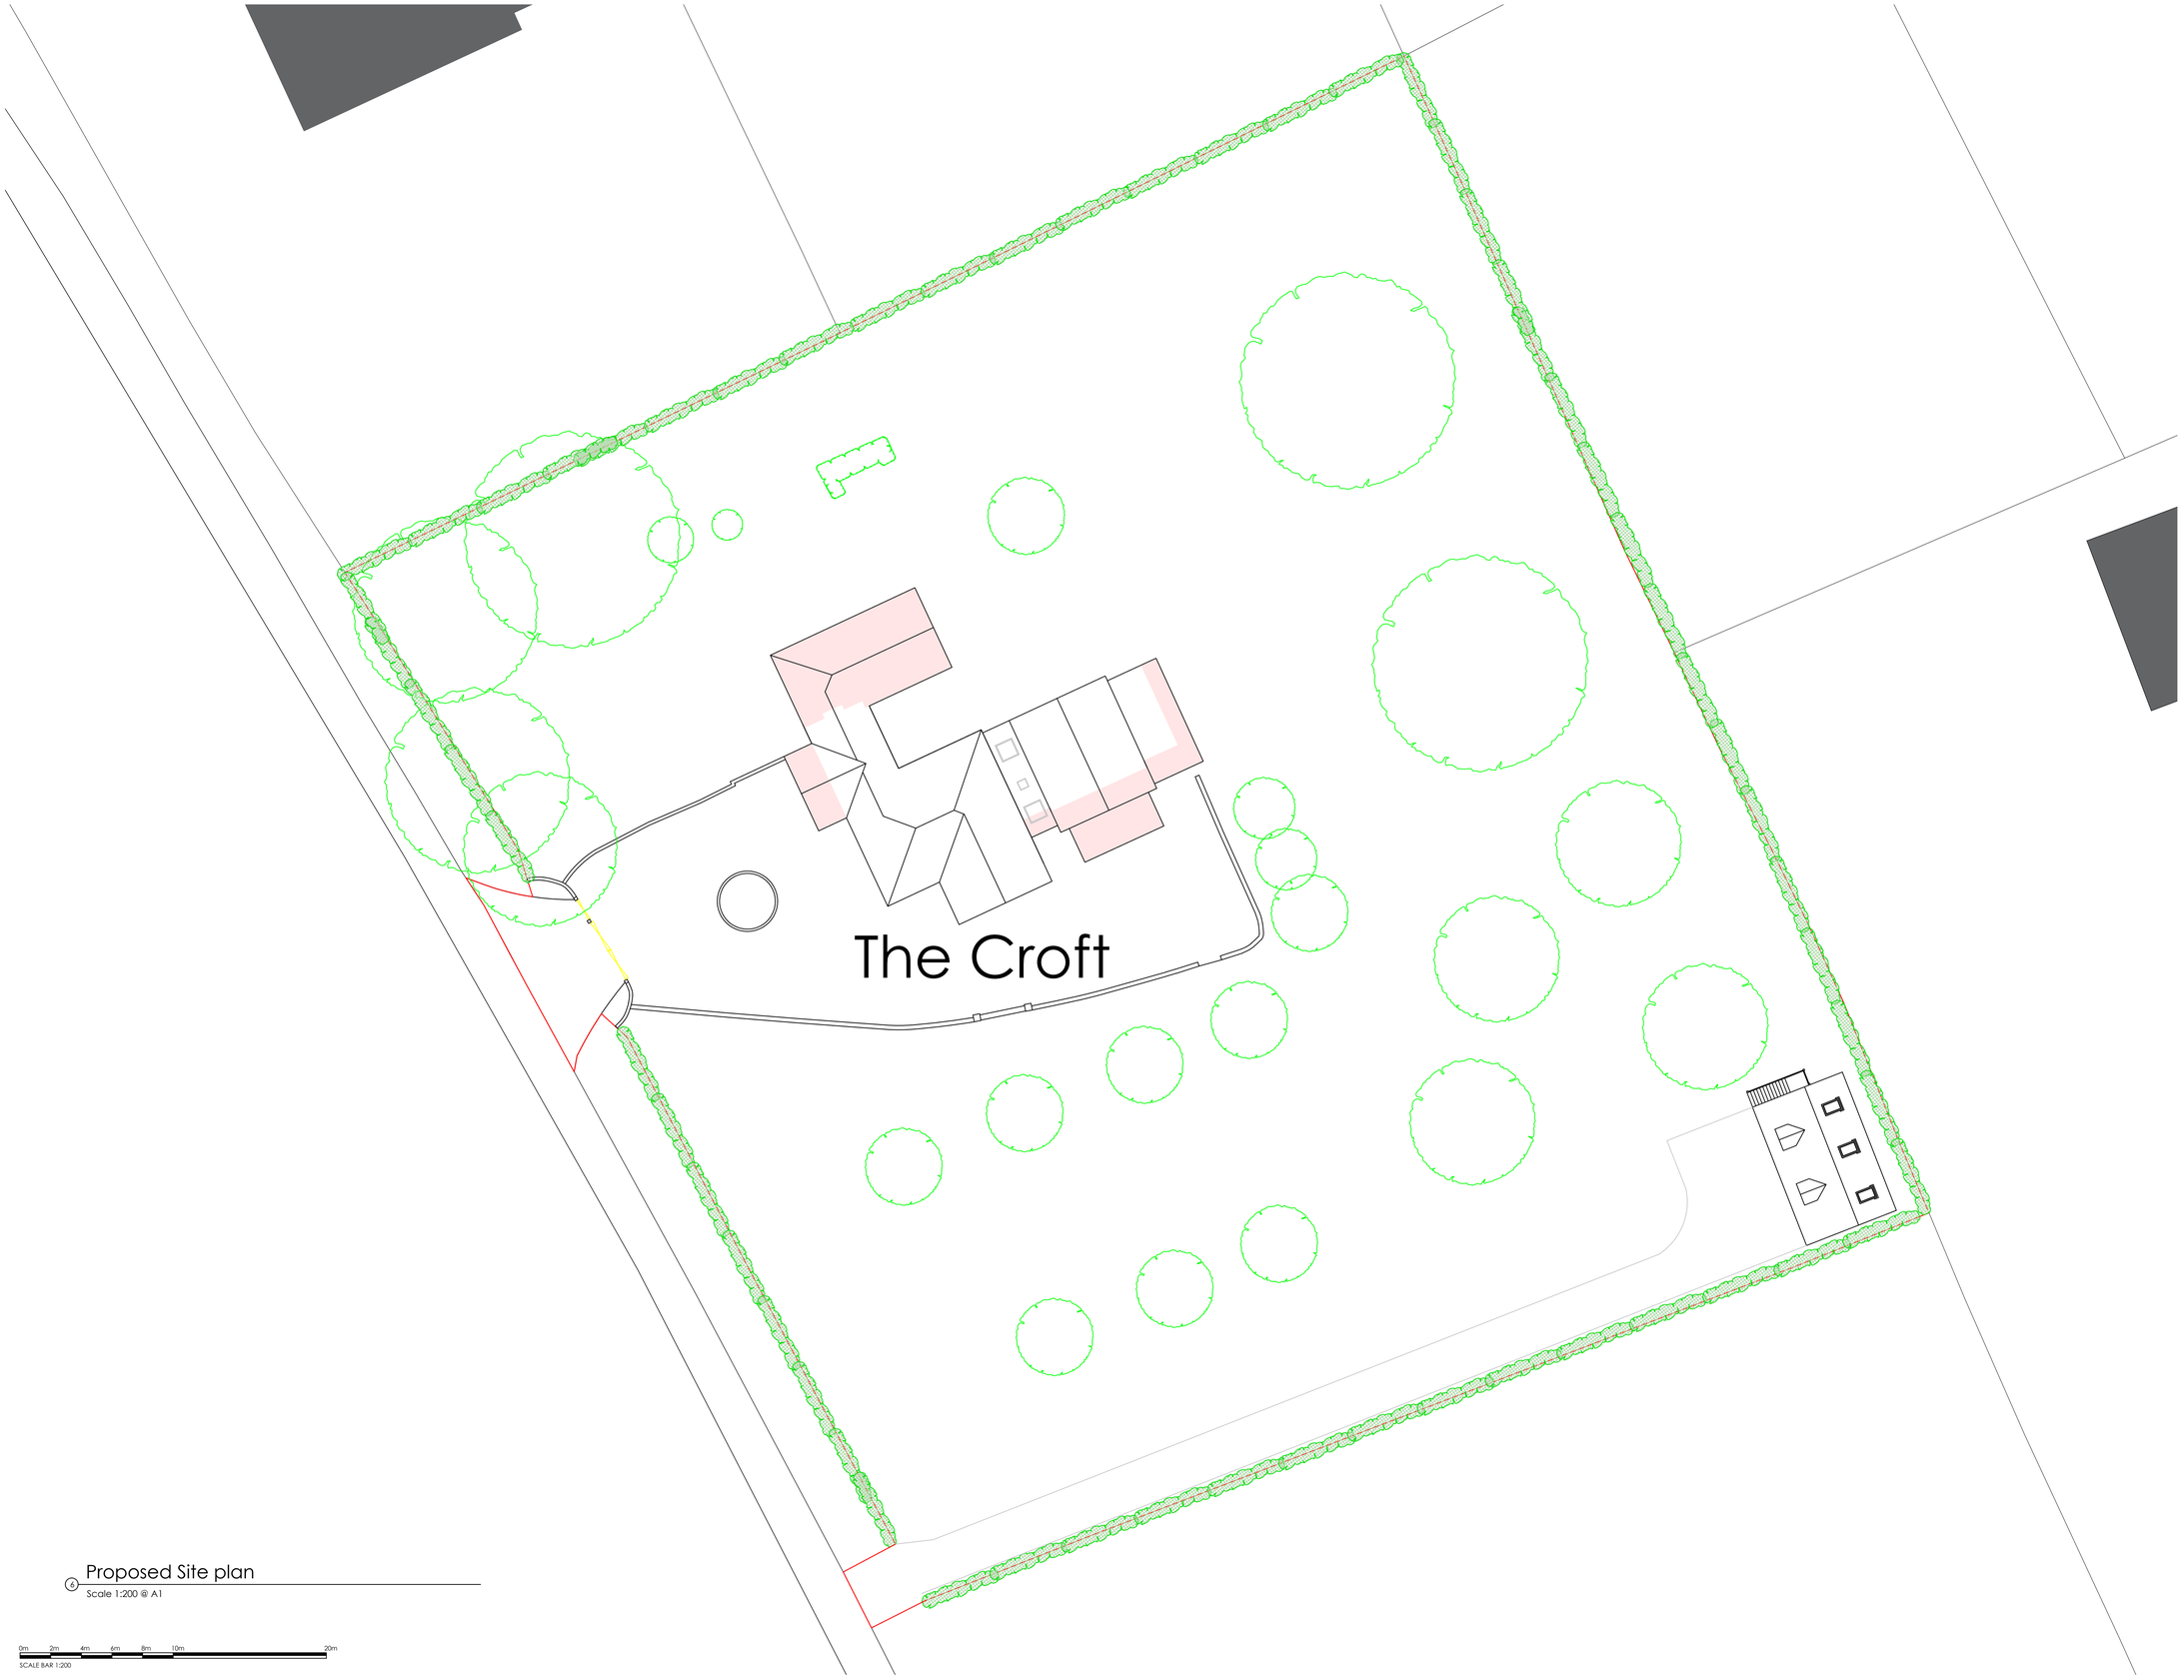

NOTES

This drawing must not be scaled. Report any discrepancies to the designer immediately.

All dimensions to be verified on site by main contractor before any work on site starts.

Any construction work carried out prior to receiving of necessary approvals is entirely at the householders / clients risk.

All building works to comply with current & relevant Building Regulations and British Standards.

This drawing is to be read with all relevant architectural /engineers drawings and other relevant info.

A J S Architecture Ltd have full copyright rights to these drawings. Unauthorised copying is not permitted.

All drawings based digital ordnance survey as instructed by client and are subject to a topographical site survey.

Plans to be in accordance with structural engineers details.

KEY

New extensions

6 Proposed Site plan

Scale 1:200 @ A1

0m 2m 4m 6m 8m 10m 20m

SCALE BAR 1:200

AJS ARCHITECTURE LTD

ARCHITECTURE LTD

1st Floor Offices, Rosewood Stud, Freckenham Road, Chippenham

Tel: 01223901904
Email: ajs.design@hotmail.com
Website: www.ajsarchitecture.co.uk

Project

Proposed extensions, internal alterations, outbuilding and associated works at The Croft, Mildenhall Road, Barton Mills

Description

Proposed site plan

Client

Mr & Mrs Marsh

Date	Scale
Dec 2021	1 : 200

Drawing No P- 6479 - 05