ACRONYMS KEY

RM	-	Raw Material Vehicle Parking
FP	-	Finished Products Vehicle Parking
S	-	Silos
WB	-	Weighbridge
CS	-	Cycle Store
B	-	Bin Pick up Location
ST	-	Storage
SP	-	Sprinkler Water Storage

Consultations with Fire Authorities shall be ongoing during the technical design phases. Location of Fire Escape stairs and Fire Fighting Lift subject to approval of Fire Strategy.

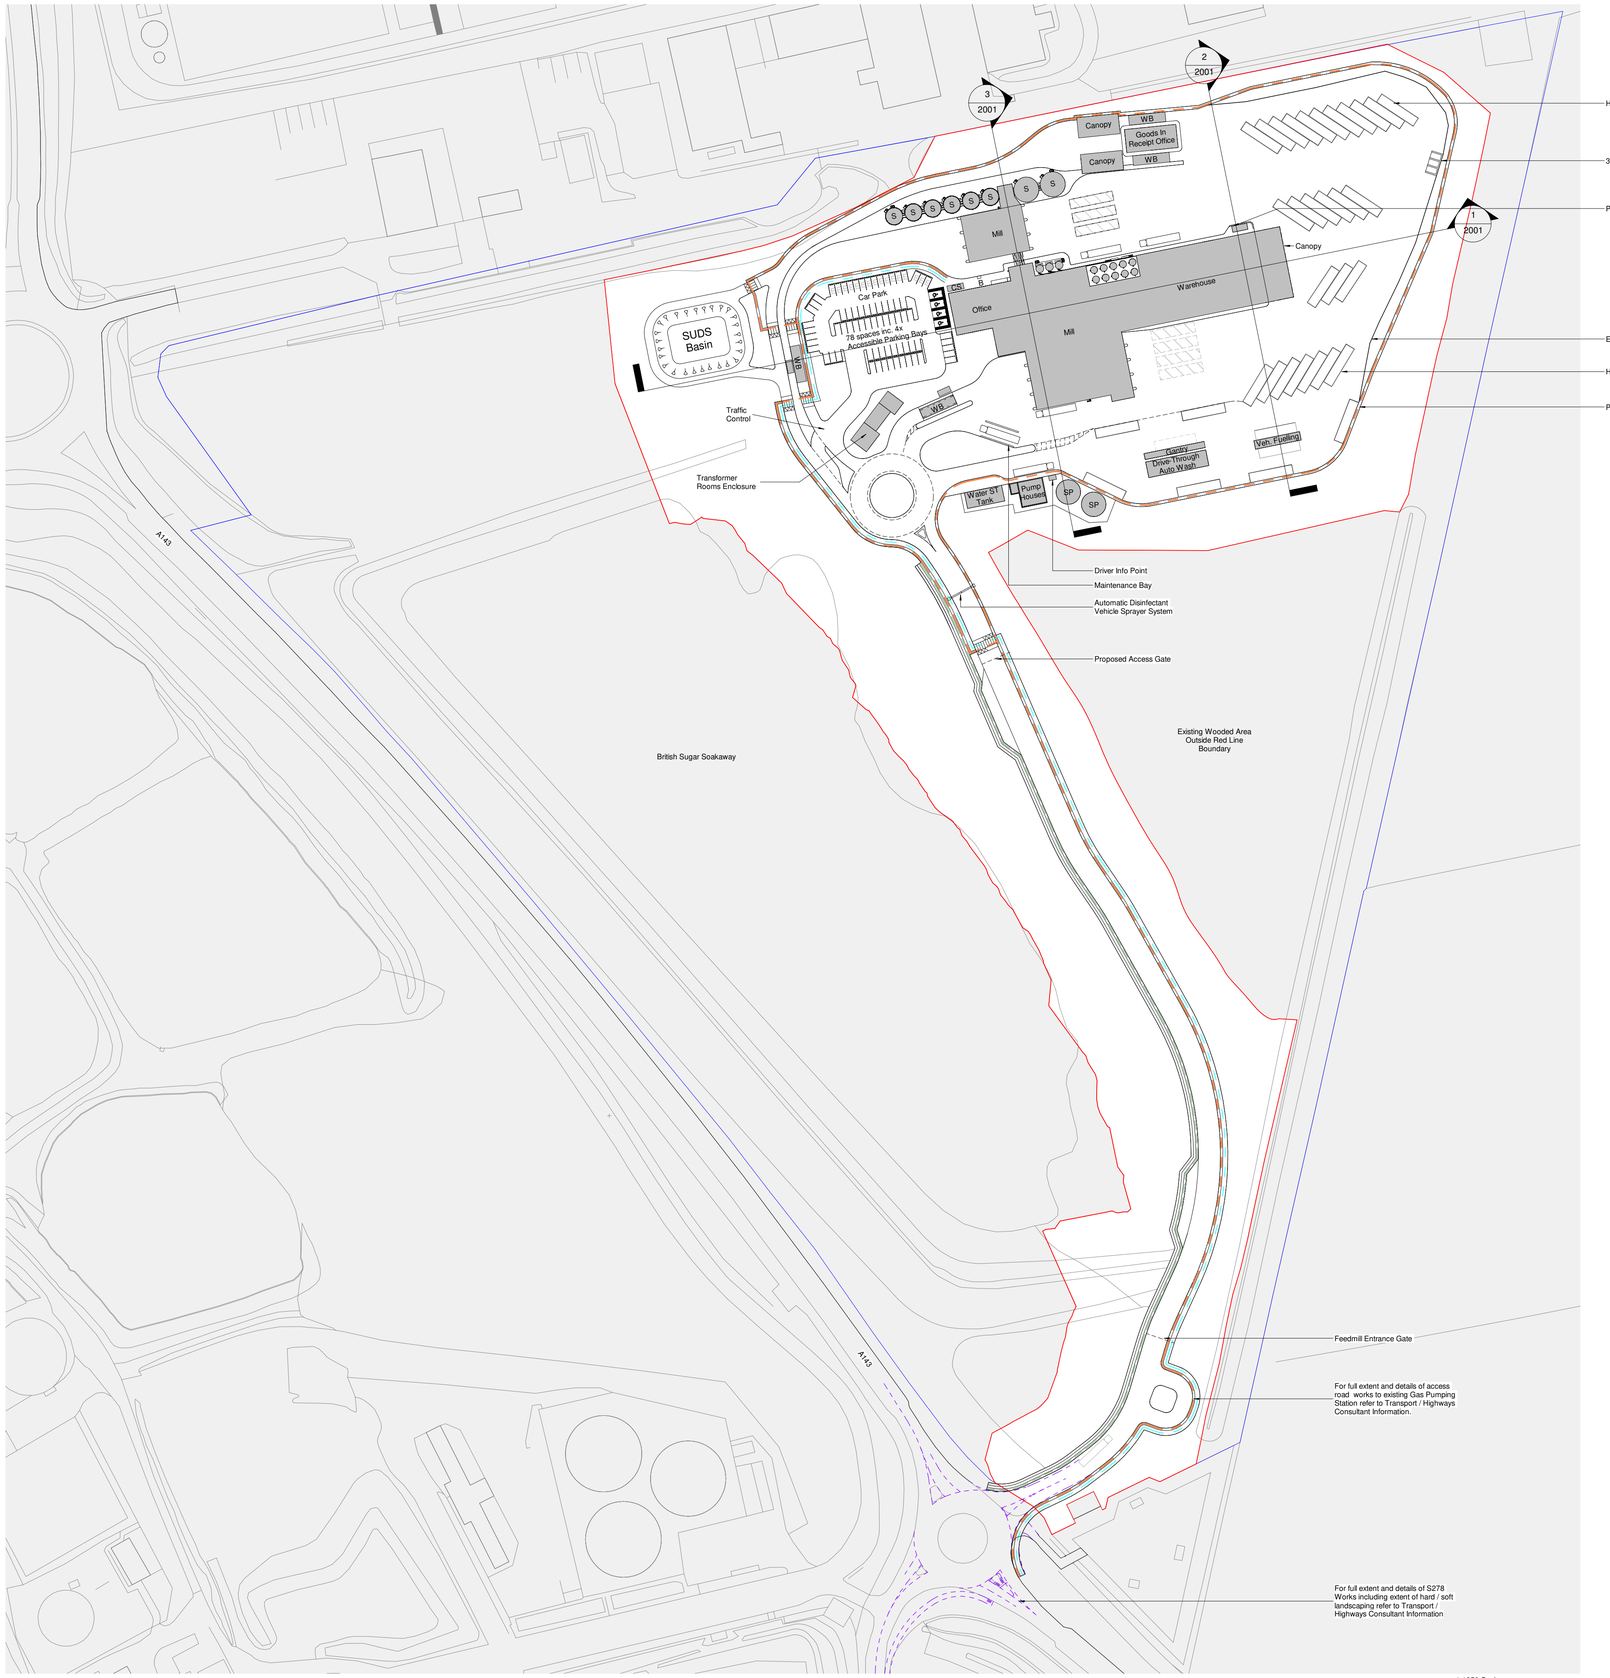

NOTES:

This drawing is produced for use in this project only and may not be used for any other purpose. Arcadis LLP accept no liability for the use of this drawing other than the purpose for which it was intended in connection with this project as recorded on the title block fields 'Purpose of Issue' and 'File Status Code'.
This drawing may not be reproduced in any form without prior written agreement.

RESPONSIBILITY IS NOT ACCEPTED FOR OTHERS SCALING DIRECTLY FROM THIS DRAWING. DO NOT SCALE FROM THIS DRAWING, USE WRITTEN DIMENSIONS ONLY.

For Site Drainage Strategy including SUDS basin configuration and works outside of Red Line Boundary refer to Civil Engineer Information
For Landscape Design elements including security fencing layout refer to Landscape Arch. Information
S278 & Further Highways Works. For further information refer to transport / highways consultant information

LEGEND:

- Site Boundary
- Ownership Boundary
- Filter Strip / Ditch position as indicated on Civil Engineer Proposed Drainage Layout
- Pedestrian Route
- Cycle Route
- Proposed S278 Works

Rev	Date	Description	Prod.	Chk.	Rvd.	App.
P1	10/06/22	Issued for Planning Application	JQ	VP	VP	PD

Applicants:
AB Agri Ltd and British Sugar Plc

Owner
AB Agri Ltd and British Sugar Plc

ARCADIS
Coordinating office:
80 Fenchurch Street,
London
EC3M 4BT
www.arcadis.com

Project:

Site
Land off Compiegney, Way, Bury Sts Edmunds

Overview:

N

Drawing Title:
Proposed Site Plan

Designed: JQ	Signed	Date
Drawn: JQ	Signed	Date
Checked: VP	Signed	Date
Reviewed:	Signed	Date
Approved: PD	Signed	Date
Design Stage:		
Original Size: A1	Grid:	Datum:
Suitability Code:	Scale: As indicated	Project Number: 10051785

Suitability Description:
PLANNING APPLICATION ISSUE
NOT TO BE USED FOR CONSTRUCTION

Drawing Number: 10051785-ARC-WS-00-DR-AR-1106
Revision: P 1

1:1250 Scale
25m 125m

1 Proposed Site Plan
1 : 1250

100mm on Original

Print Date: 10/06/2022 17:12:49

BIM 360://AGB-10051785-AB Agri Project Canada/10051785-ARC-XX-XX-M3-AR-00001.rvt

© Copyright reserved