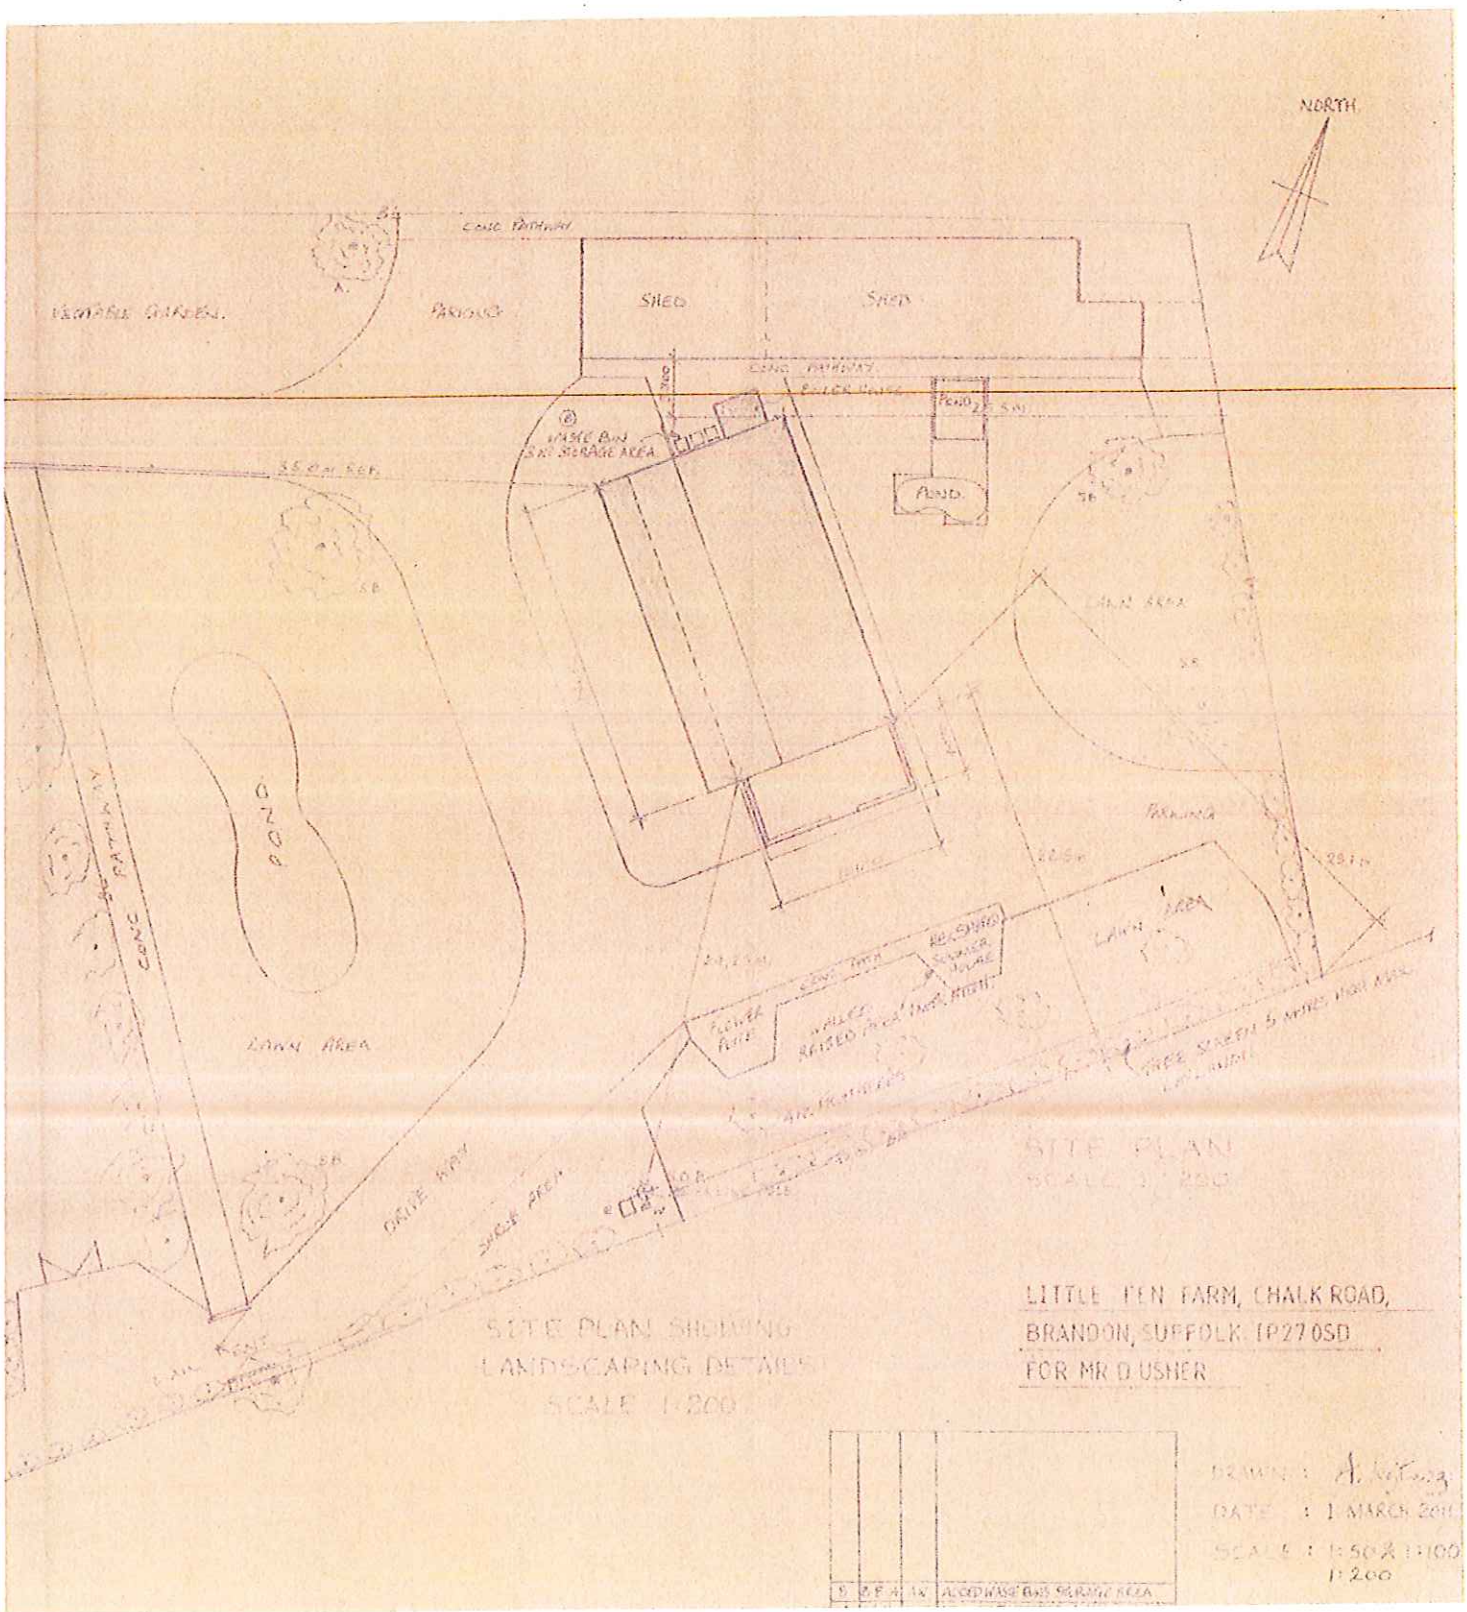
NORTH
CONC PATHWAY
VEGETABLE GARDEN
PARKING
SHED
SHED
CONC PATHWAY
POND
POND
WASTE BIN
LAWN AREA
LAWN AREA
PARKING
POND
CONC PATHWAY
LAWN AREA
DRIVE WAY
SHRUB AREA
SITE PLAN
SCALE 1:200
SITE PLAN SHOWING
LANDSCAPING DETAILS
SCALE 1:200
LITTLE FEN FARM, CHALK ROAD,
BRANDON, SUFFOLK. IP27 0SD
FOR MR D USHER
DRAWN :
DATE : 1 MARCH 2011
SCALE : 1:50 & 1:100
1:200
ADDED WASTE BINS STORAGE AREA